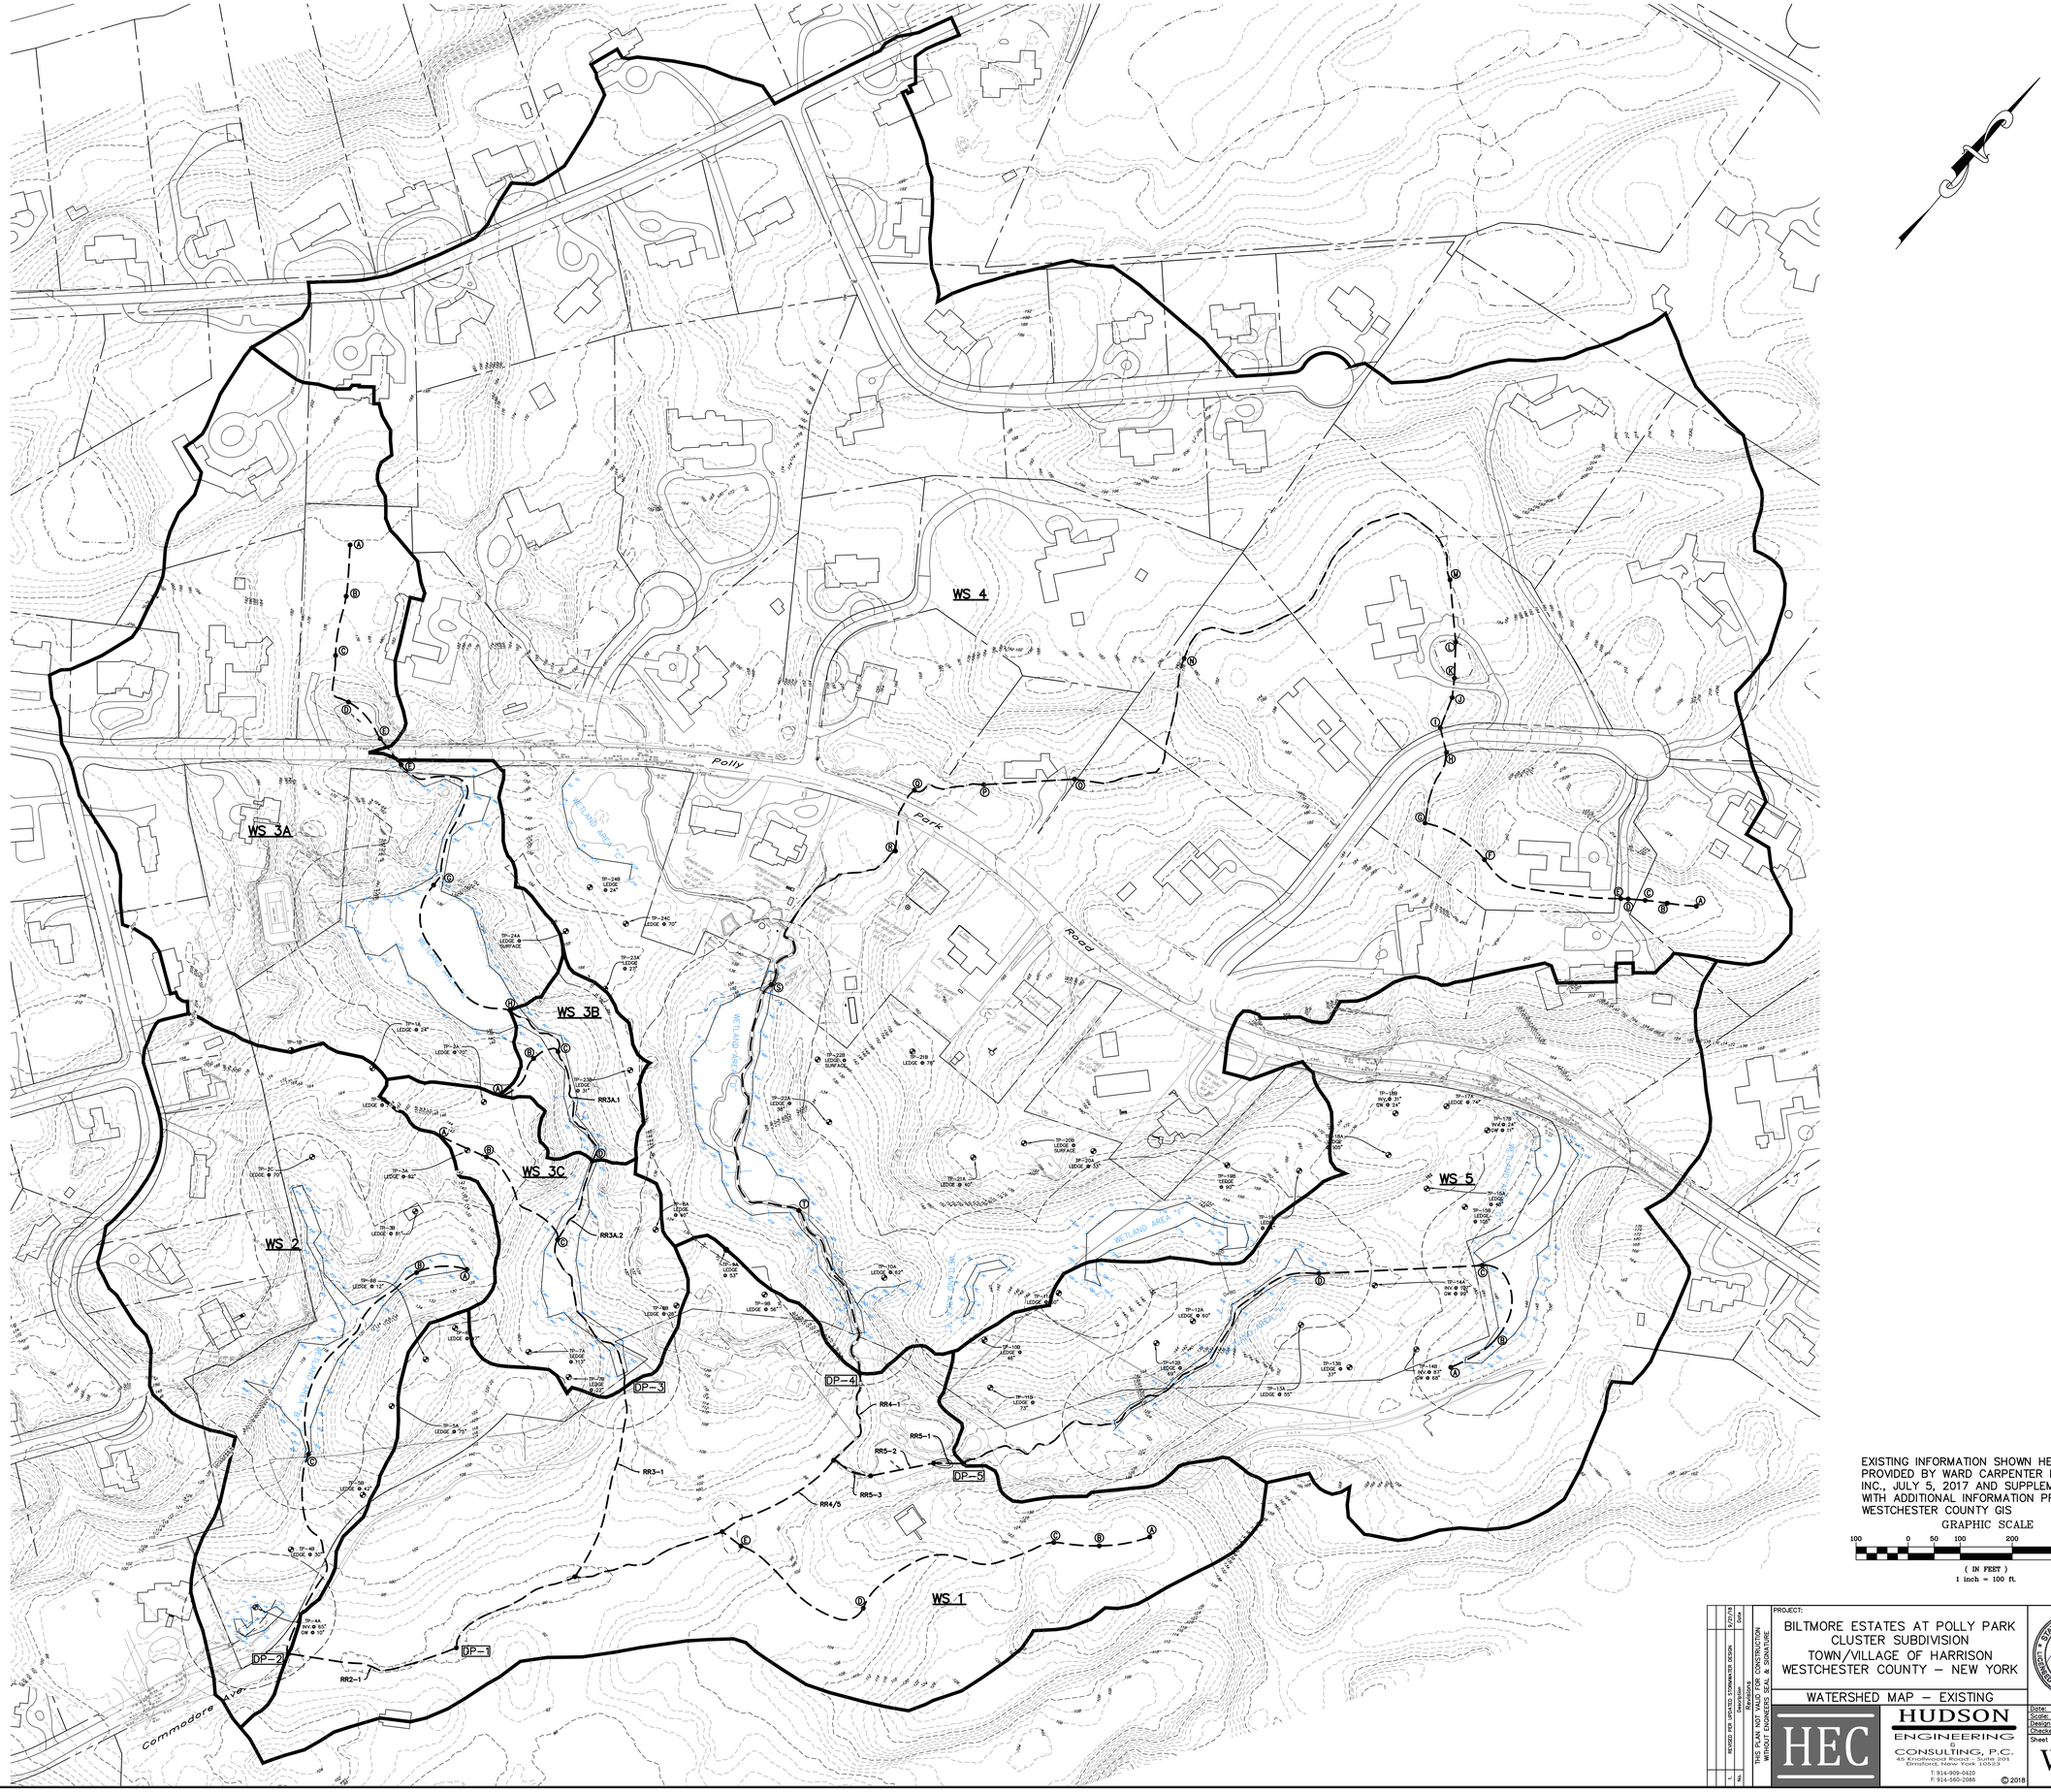

EXISTING INFORMATION SHOWN HEREON PROVIDED BY WARD CARPENTER ENGINEERS, INC., JULY 5, 2017 AND SUPPLEMENTED WITH ADDITIONAL INFORMATION PROVIDED BY WESTCHESTER COUNTY GIS

GRAPHIC SCALE

100 0 50 100 200 400

(IN FEET)
1 inch = 100 ft.

No.	Revisions	Date
1	REVISED PER UPDATED STORMWATER DESIGN	9/21/18

THIS PLAN NOT VALID FOR CONSTRUCTION WITHOUT ENGINEERS SEAL & SIGNATURE

PROJECT:

BILTMORE ESTATES AT POLLY PARK
CLUSTER SUBDIVISION
TOWN/VILLAGE OF HARRISON
WESTCHESTER COUNTY – NEW YORK

WATERSHED MAP – EXISTING

STATE OF NEW YORK · MICHAEL P. STEIN · No. 80637 · LICENSED PROFESSIONAL ENGINEER

HEC

HUDSON ENGINEERING & CONSULTING, P.C.
45 Knollwood Road - Suite 201
Elmsford, New York 10523
T: 914-909-0420
F: 914-560-2086

© 2018

Date: 9/21/18 Sheet: 1
Scale: 1" = 100'
Designed By: D.C.
Checked By: M.S.
Sheet No. WS-E

ANY ALTERATIONS OR REVISIONS OF THESE PLANS, UNLESS DONE BY OR UNDER THE DIRECTION OF THE NYS LICENSED AND REGISTERED ENGINEER THAT PREPARED THEM, IS A VIOLATION OF THE NYS EDUCATION LAW.